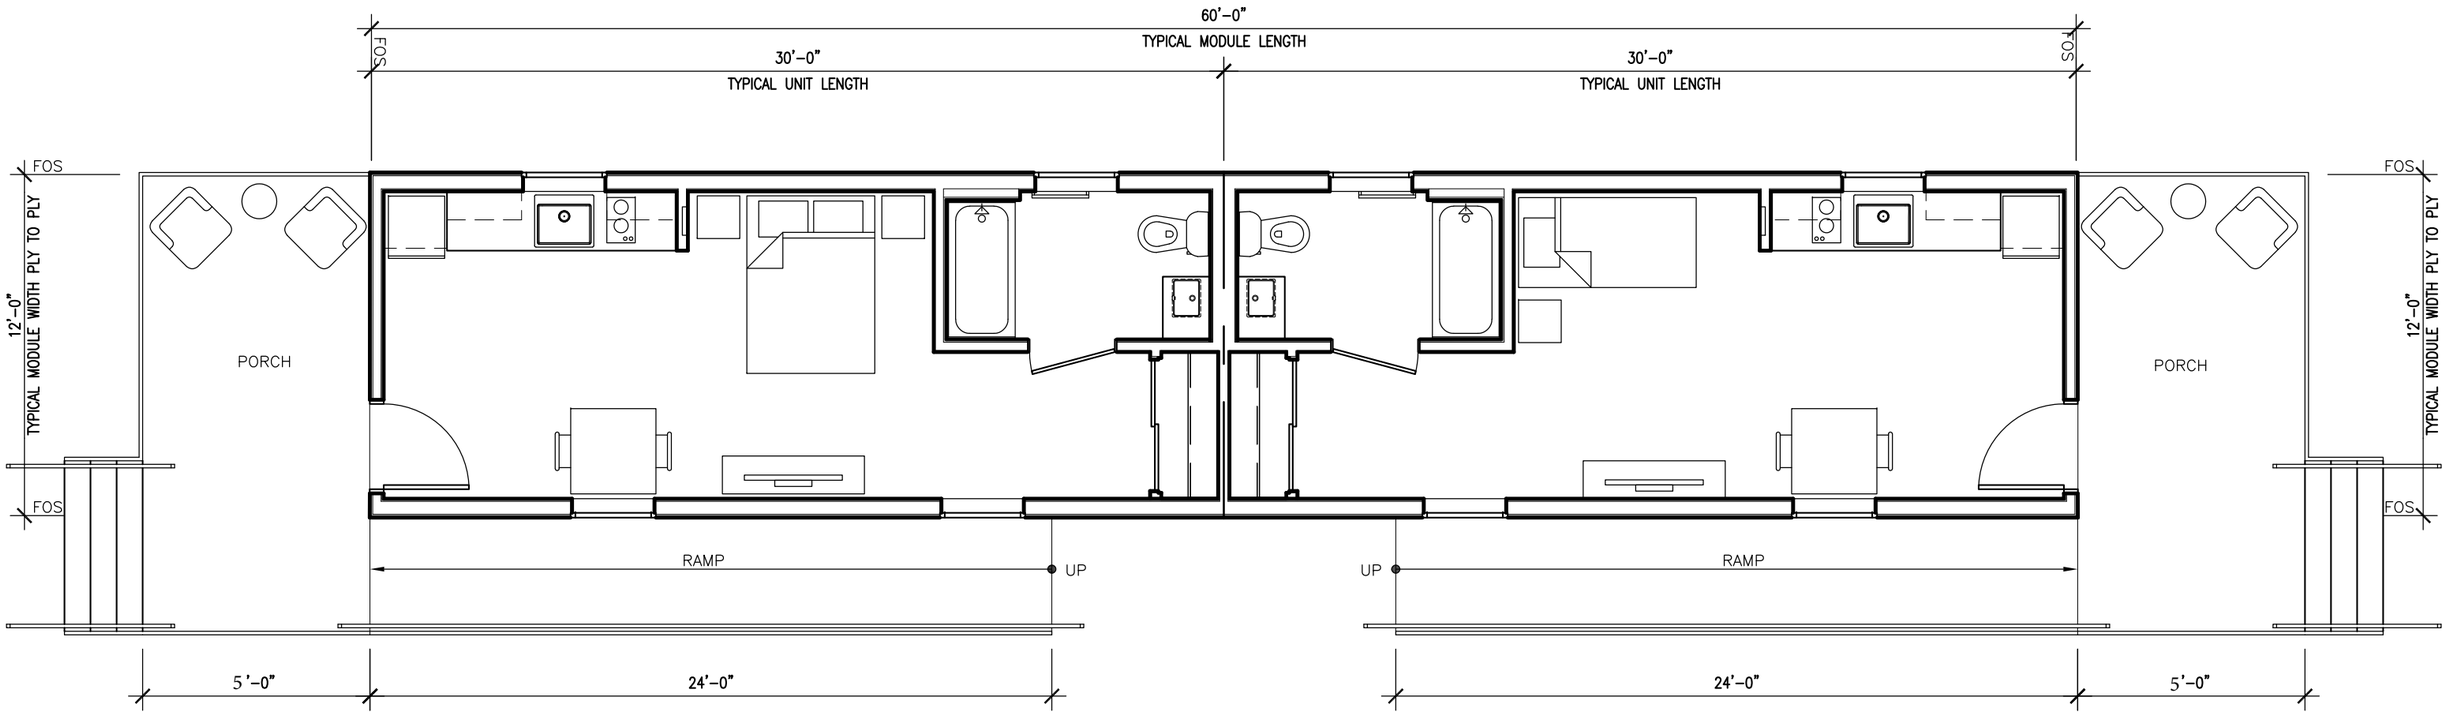

Mar Ventures, Inc.

TYPICAL UNIT PLAN
SINGLE BOX - 2 STUDIO UNITS

SCALE: 3/16" = 1'=0"
09.07.21

the architects collective

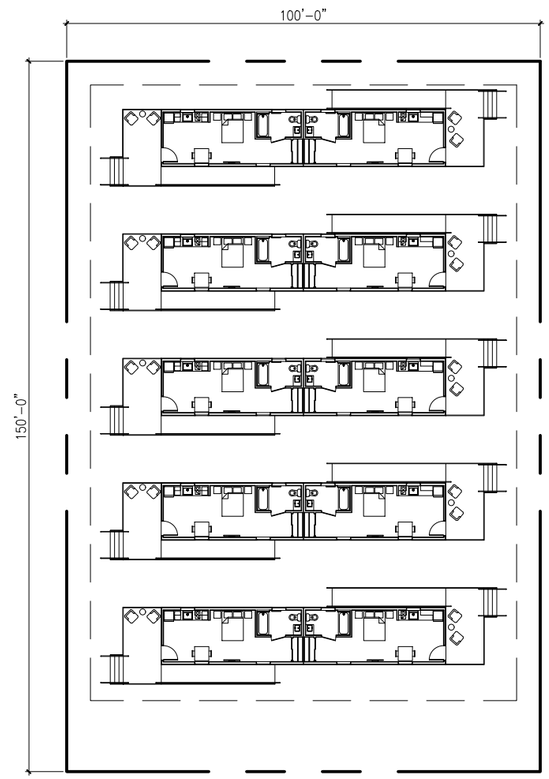

SITE PLAN OPTION 1
10 UNITS / 15,000 SF

Mar Ventures, Inc.

SCALE: 1/32" = 1'-0"
09.09.21

the architects collective

SITE PLAN OPTION 1
10 UNITS / 15,000 SF

Mar Ventures, Inc.

SCALE: 1/32" = 1'-0"
09.09.21

the architects collective

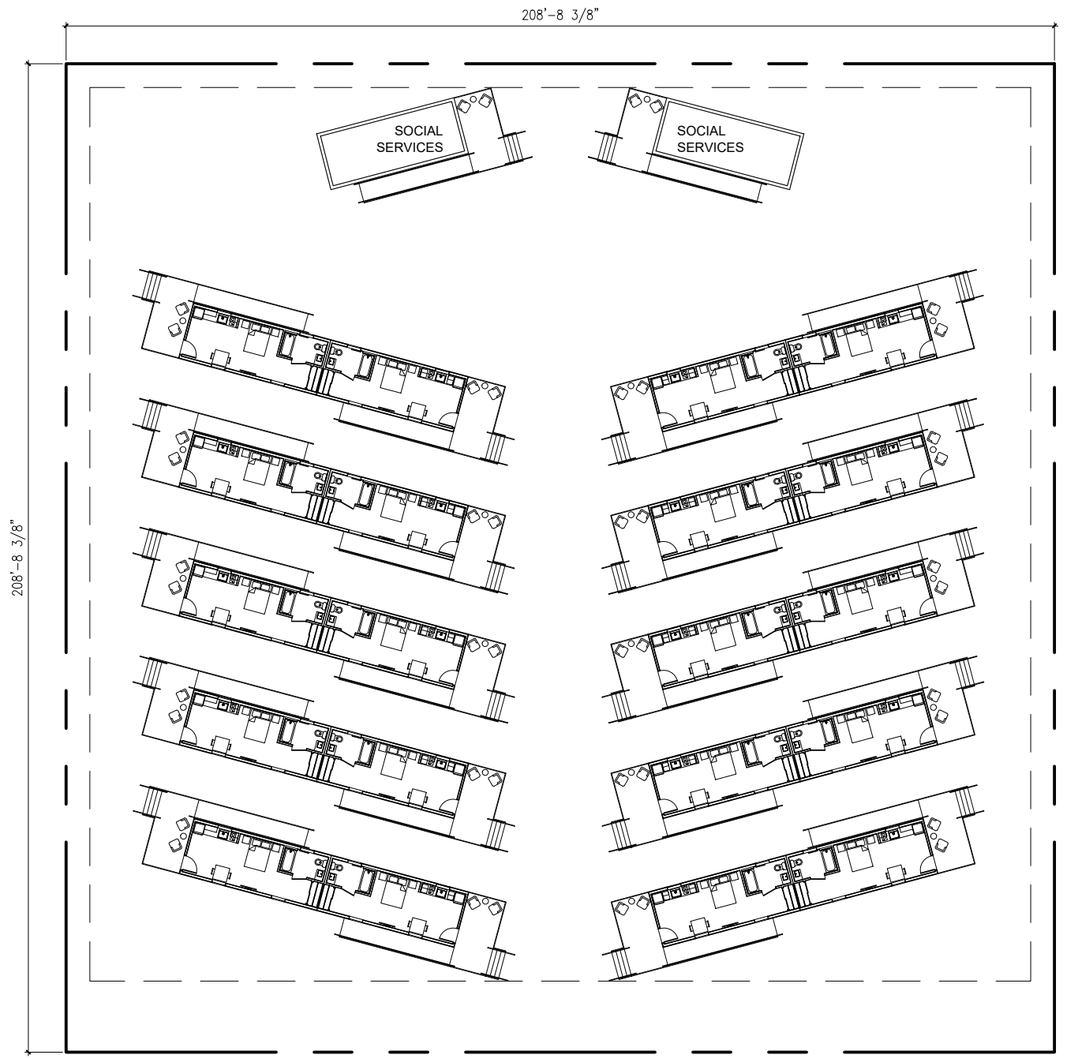

SITE PLAN OPTION 2
20 UNITS / 1 ACRE

Mar Ventures, Inc.

SCALE: 1/32" = 1'-0"
09.09.21

the architects collective

SITE PLAN OPTION 2
20 UNITS / 1 ACRE

Mar Ventures, Inc.

SCALE: 1/32" = 1'-0"
09.09.21

the architects collective

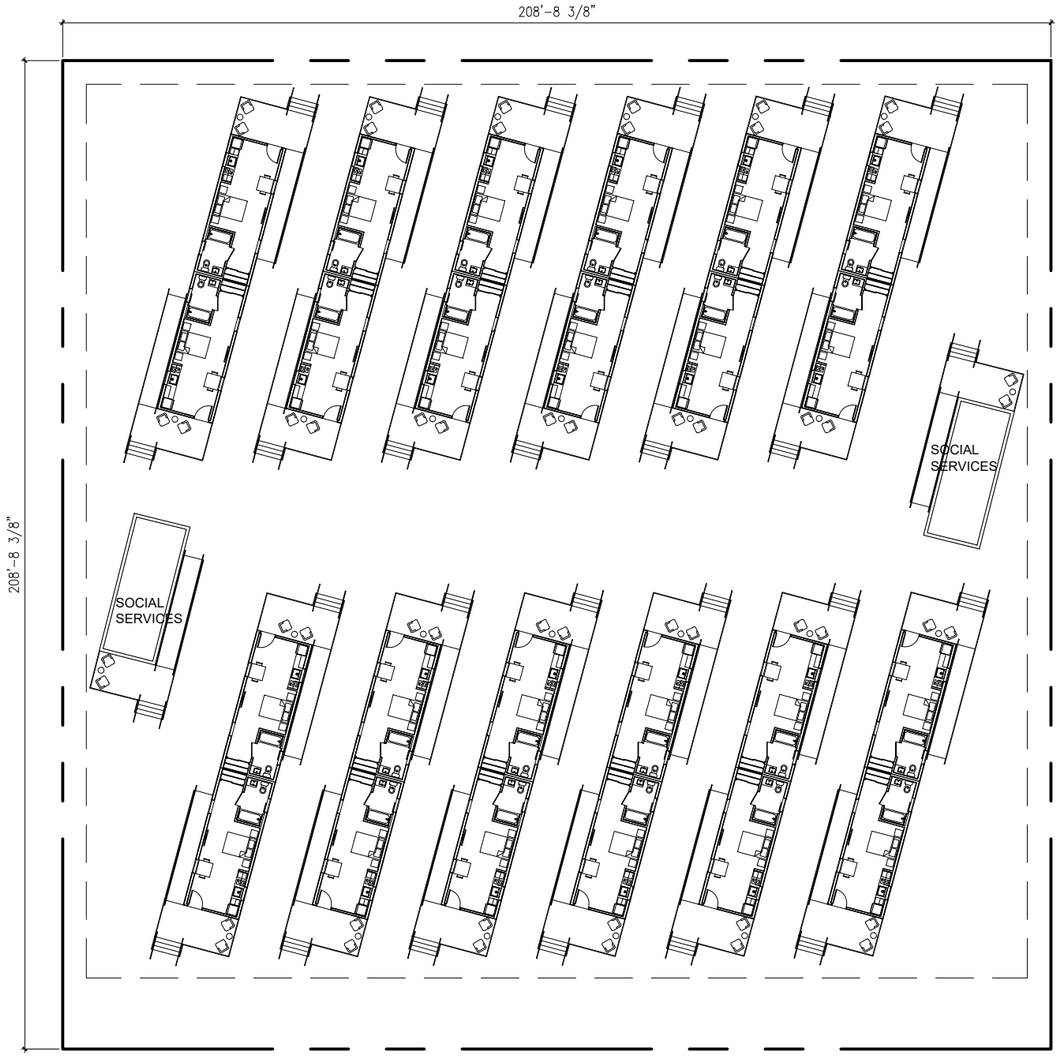

SITE PLAN OPTION 3
24 UNITS / 1 ACRE

Mar Ventures, Inc.

SCALE: 1/32" = 1'-0"
09.09.21

the architects collective

SITE PLAN OPTION 3
24 UNITS / 1 ACRE

Mar Ventures, Inc.

SCALE: 1/32" = 1'-0"
09.09.21

the architects collective

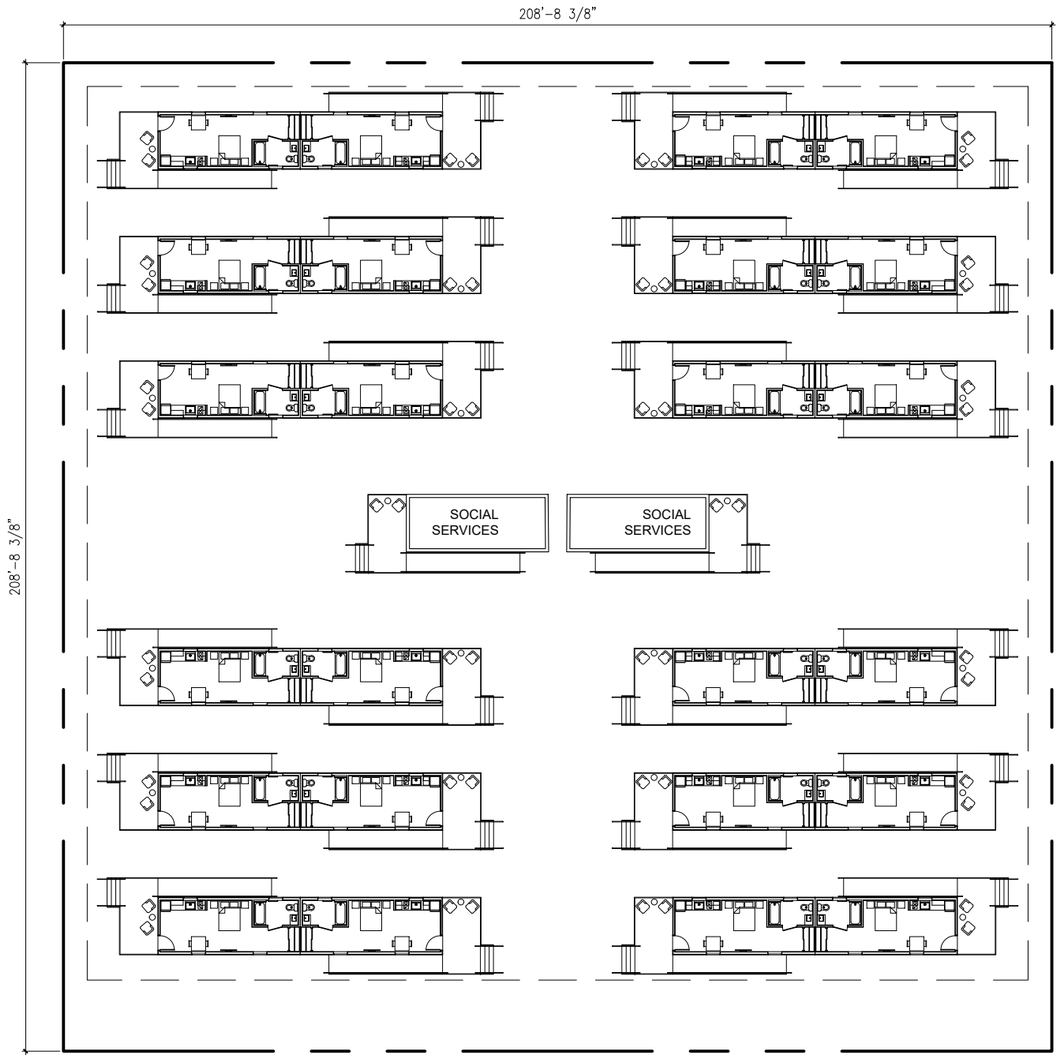

SITE PLAN OPTION 4
24 UNITS / 1 ACRE

Mar Ventures, Inc.

SCALE: 1/32" = 1'-0"
09.09.21

the architects collective

SITE PLAN OPTION 4
24 UNITS / 1 ACRE

Mar Ventures, Inc.

SCALE: 1/32" = 1'-0"
09.09.21

the architects collective